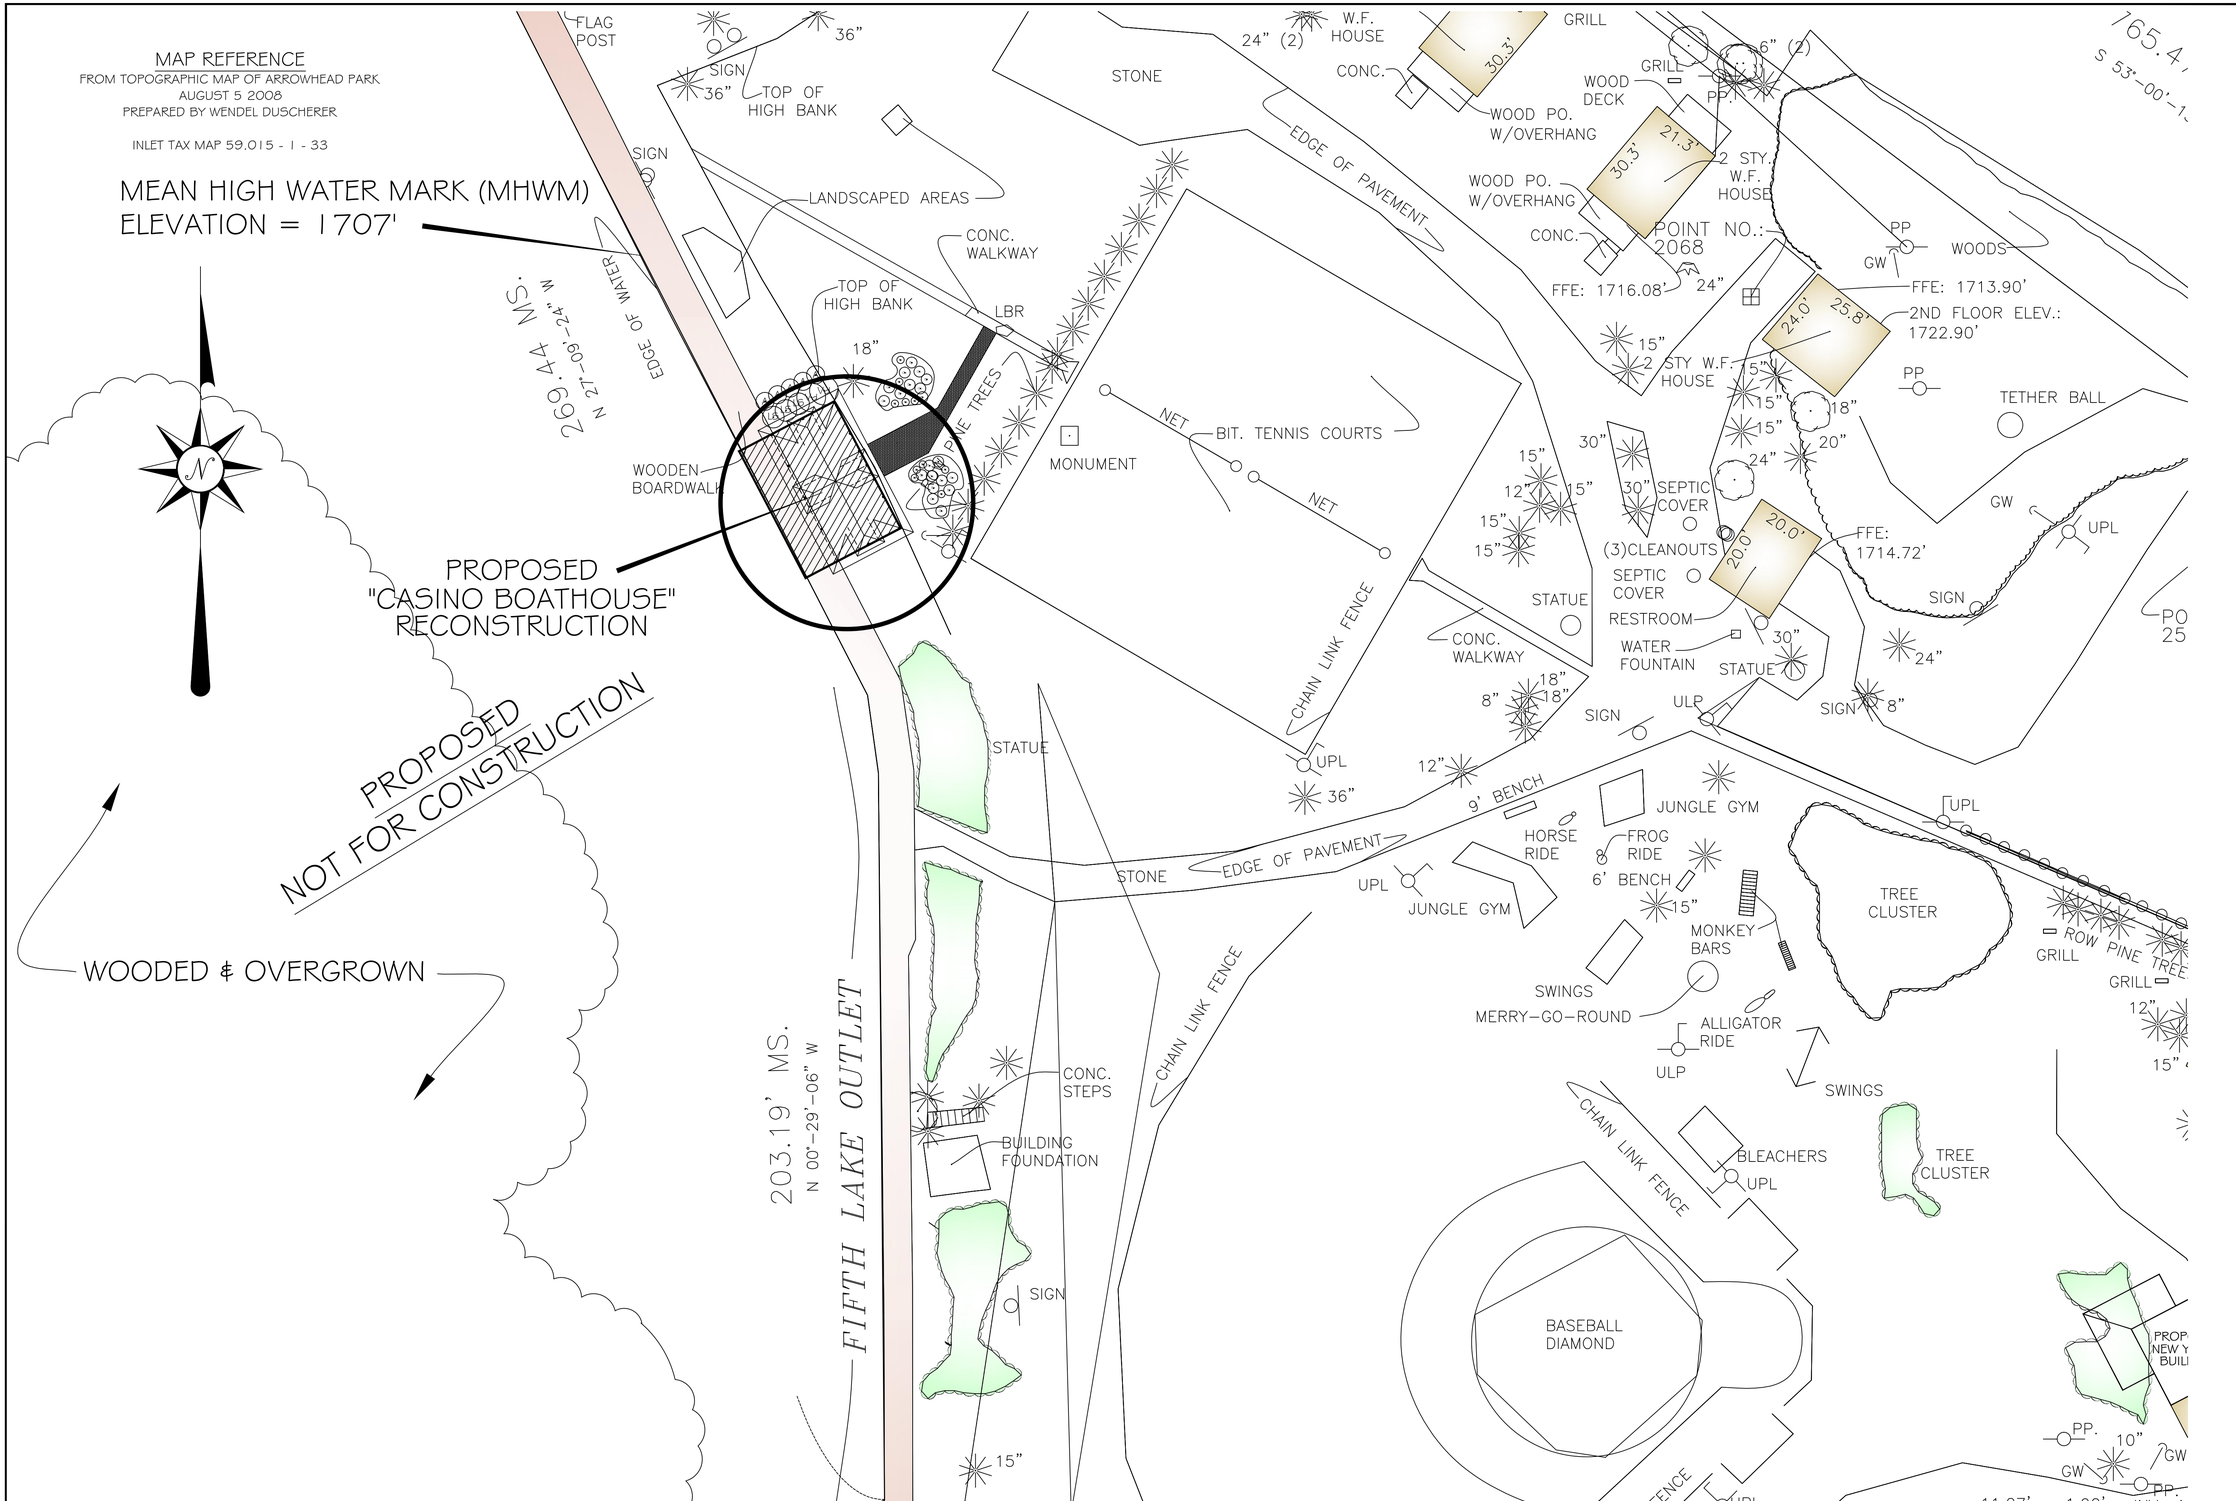

Partial Site & Project Location Plan

Scale: 1" = 20'-0"

IT IS A VIOLATION OF THE LAW FOR ANY PERSON, UNLESS THEY ARE ACTING UNDER THE DIRECTION OF A LICENSED PROFESSIONAL ARCHITECT/ENGINEER, TO ALTER THIS DRAWING IN ANY WAY. ALTERATIONS MUST HAVE THE SEAL AFFIXED ALONG WITH A DESCRIPTION OF THE ALTERATION, THE SIGNATURE AND DATE.

Wolf Engineering
R. J. Acey, P.E.
Old Forge, New York 13420
Office (315) 725-7898 • Fax (315) 392-5176
rwolf117@frontiernet.net

Signature

NEW YORK STATE DEPARTMENT OF STATE

PROJECT TITLE
Proposed Casino Boathouse Reconstruction
Arrowhead Park
Inlet, New York 13360

DRAWING TITLE
Partial Site & Project Location Plan

REVISIONS	DATE	BY

SCALE	AS NOTED
DRAWN	RJA
CHECKED	RJA
APPROVED	RJA
DATE	9/23/14
PROJECT	14-101

DRAWING NUMBER
SP-1